TA-0015

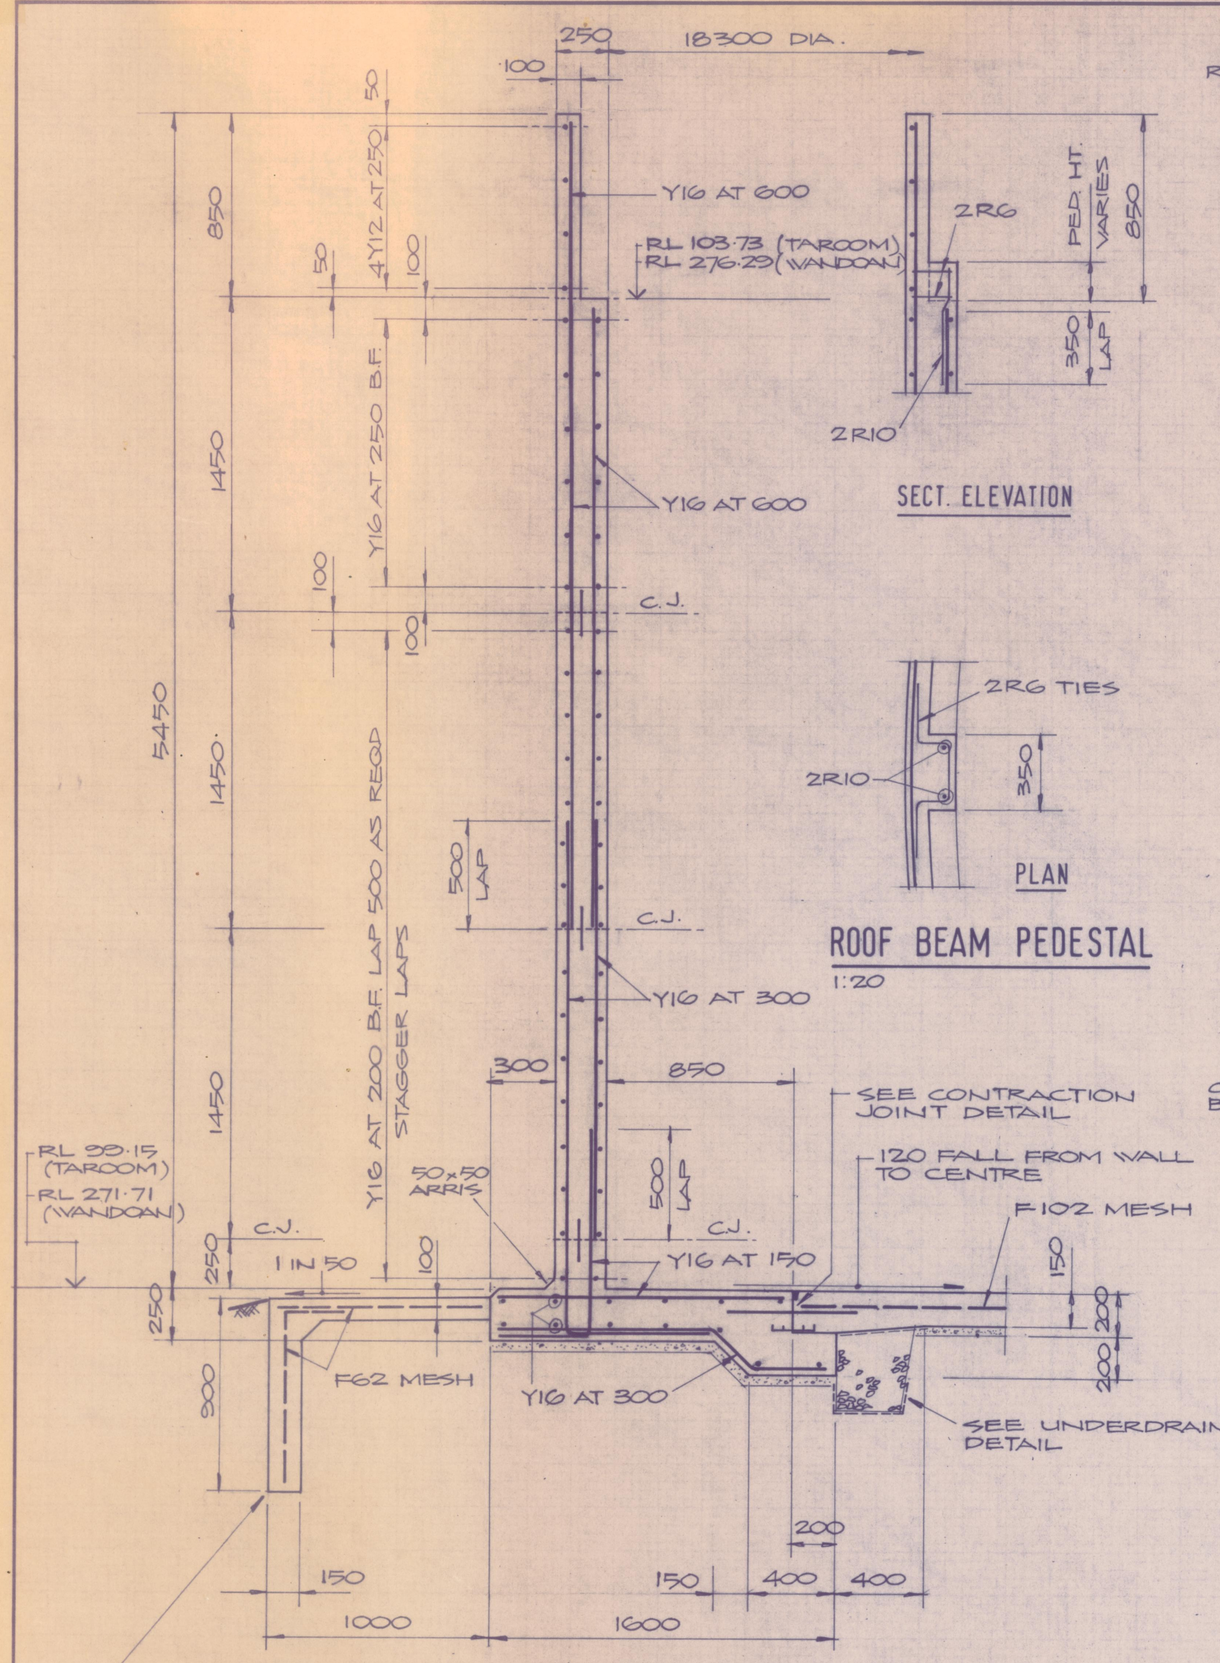

SECT. ELEVATION

PLAN

ROOF BEAM PEDESTAL
1:20

LOCATION OF APRON SLAB & CURTAIN WALL SHOWN HERE FOR TAROOM.

FOR WANDOAN SEE DWG N° 03

TYPICAL WALL SECTION
1:20

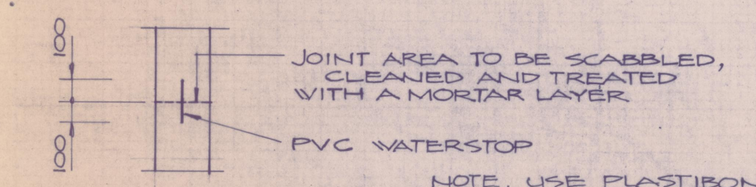

NOTE. USE PLASTIBOND SEALANT (OR APPROVED SIMILAR TO FLOOR SLAB JOINTS)

WALL CONSTRUCTION JOINT (C.J.)
1:20

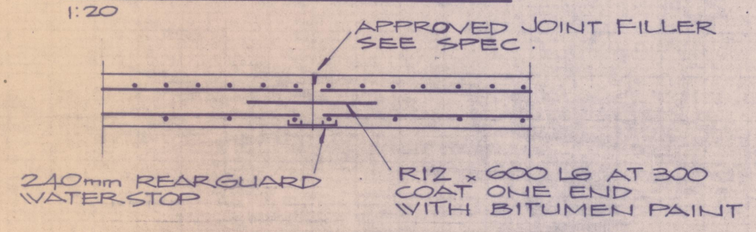

OPTIONAL JOINT IN WALL FOOTING
1:20

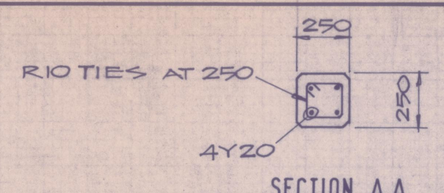

SECTION A.A.

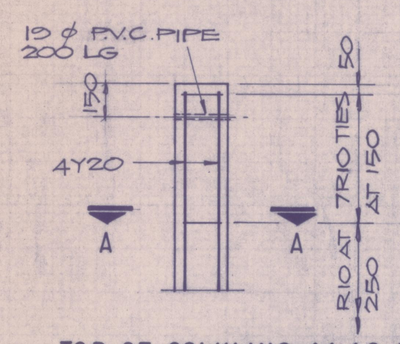

TOP OF COLUMNS A1,A3,B1,B3,C1,C3.
REINFORCE AS FOR COLUMNS A2,B2,C2.
1:20

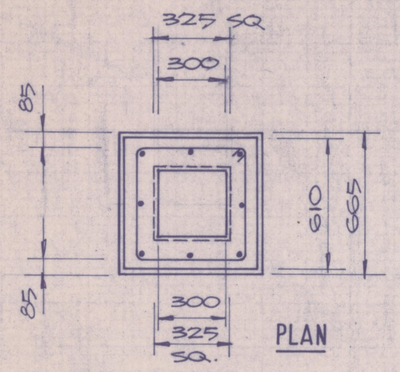

PLAN

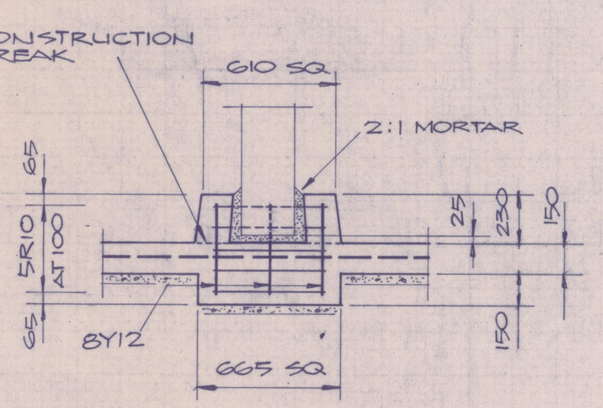

SECTION

COLUMN FOOTING (TYP.)
1:20

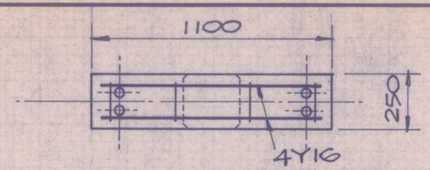

SECT. PLAN - TOP OF COLS. A2,B2,C2.

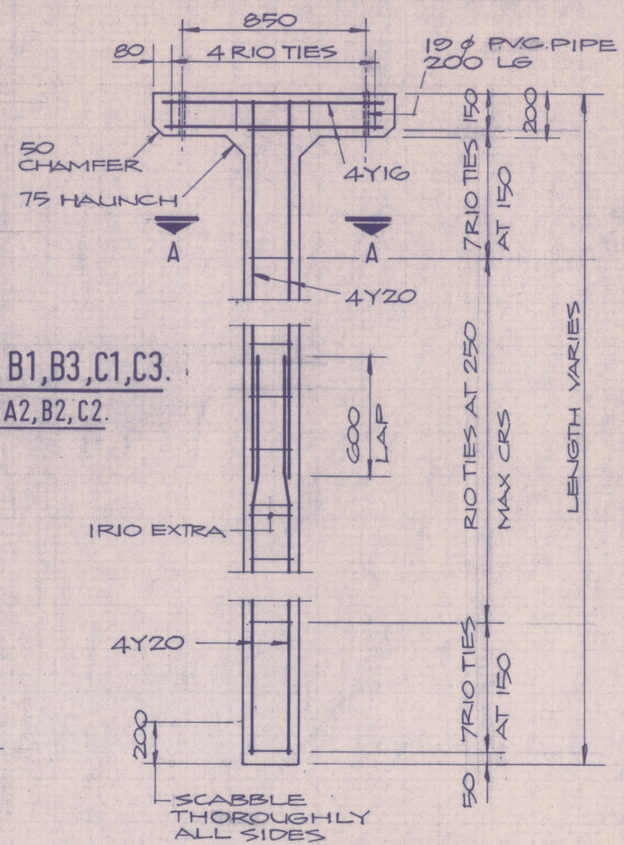

COLUMNS A2,B2,C2.
1:20

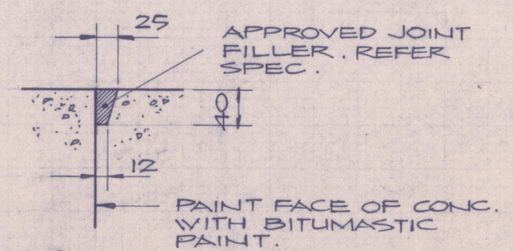

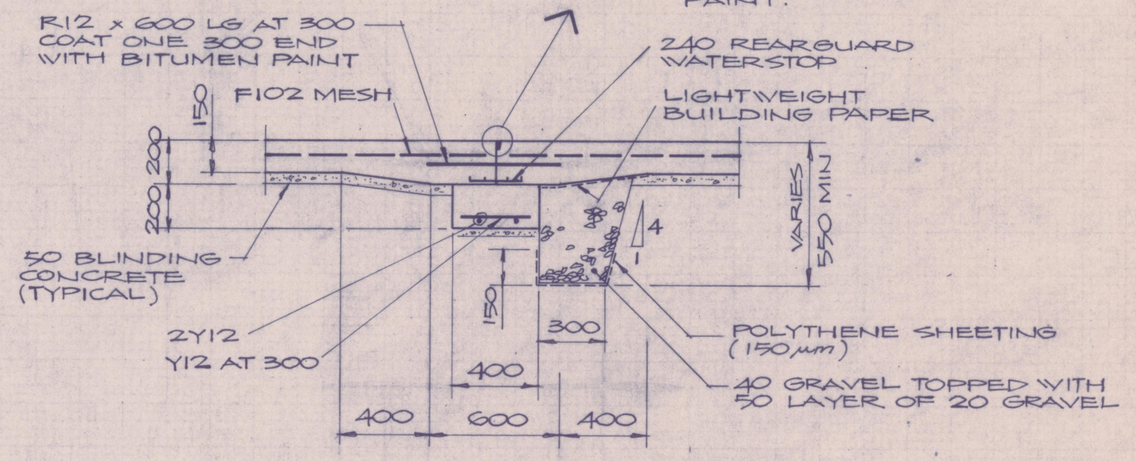

CONTRACTION JOINT WITH SLEEPER BEAM & UNDERDRAIN
1:20

Revisions		Issue Date
A	Original Issue	6/90

G J Brandon & Associates Pty Ltd
CONSULTING ENGINEERS
CHINCHILLA ROMA

TAROOM SHIRE COUNCIL
CLEAR WATER STORAGE AUGMENTATION
REINFORCED CONCRETE DETAILS & UNDERDRAINS

Drawn JW
Designed BAP
Checked JL
Approved

SCALE FULL SIZE A1
0 2 4
1:20

JOB NO. 90-229
NO. 4 OF 7 PLANS
PLAN NO. 9022904
A